PT LOT M1362 OF PTN. OF SWAN LOC.1370.

F.B 31480, 31576.

DIA 5794

INDEX PLAN SWAN 2000 07. 01

C.T. 1169-937

NOW 1325-780

IN ORDER FOR DEALINGS

31 - 5 - 72

Total Area 7·2515 ha

Area of Roads. 2·1036 ha

APPROVED

13·6·72

PLAN 10111

LOT 784 & PED. ACCESS WAYS VESTED IN THE CROWN UNDER SEC. 20A. T.P. & D. ACT.

Land Parcel Identifier amended - Regulation 6 of Transfer of Land (Surveys) Regulations 1995 Corr 1778-2000-01

Date: 22.8.2005

LOCAL GOVERNMENT ACT

ALL ROADS WITHIN THE GREEN BORDER ARE NOW DEDICATED.

R.Z.K.

PLAN F.B. 31480 10107

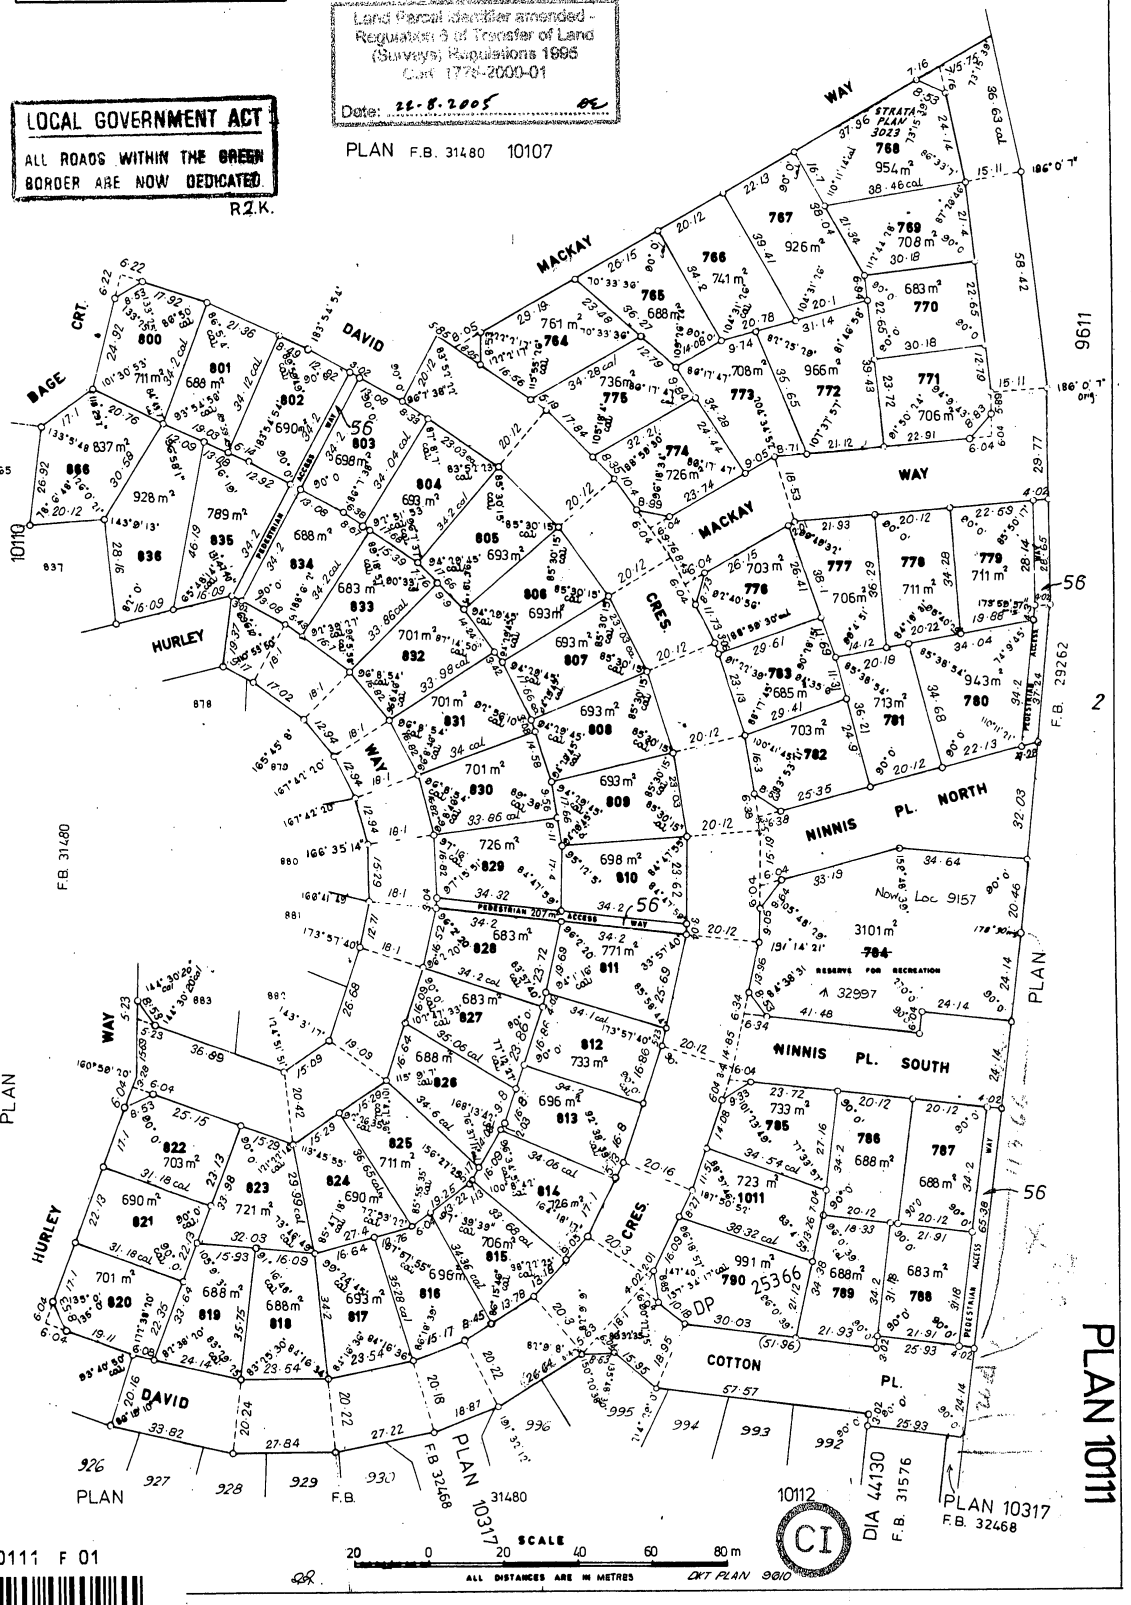

P 010111 F 01

LANDGATE COPY OF ORIGINAL NOT TO SCALE 13/11/2025 12:17 PM Request number: 69032011

Landgate
www.landgate.wa.gov.au